


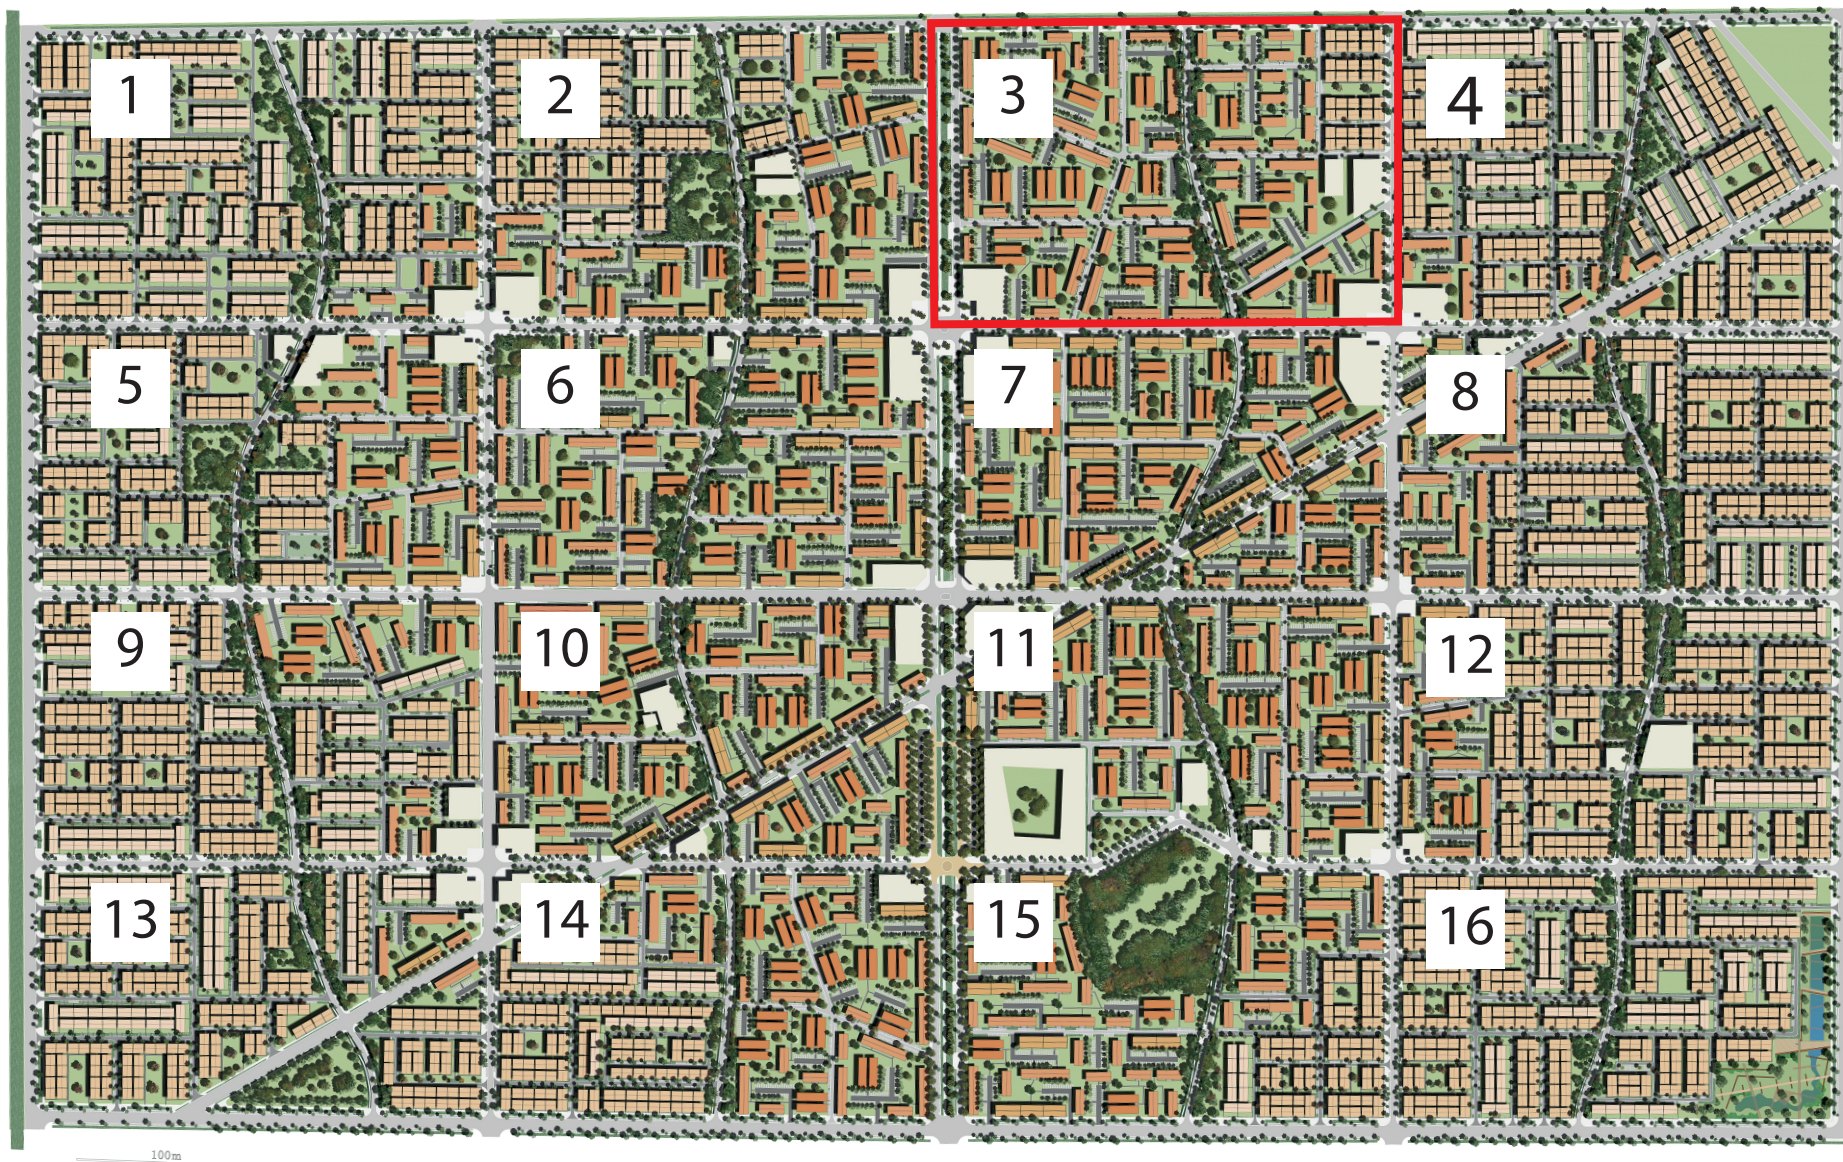

|                 | A                 | B                 | C <sub>R+2</sub>  | C <sub>R+3</sub>  | D                 | E                 | T <sub>TOTAL</sub> |
|-----------------|-------------------|-------------------|-------------------|-------------------|-------------------|-------------------|--------------------|
|                 | Collectif         | Collectif         | Collectif         | Collectif         | Individuel        | Individuel        |                    |
|                 | R+3               | R+3               | R+2               | R+3               | RDC               | RDC               |                    |
|                 | 8 Log             | 16 Log            | 6 Log             | 8 Log             | 1 Log             | 1 Log             |                    |
|                 | 83 m <sup>2</sup> | 91 m <sup>2</sup> | 76 m <sup>2</sup> | 76 m <sup>2</sup> | 70 m <sup>2</sup> | 98 m <sup>2</sup> |                    |
| ilot 1          | 2                 | 0                 | 4                 | 4                 | 273               | 150               | 495                |
| ilot 2          | 14                | 11                | 6                 | 23                | 168               | 28                | 704                |
| ilot 3          | 0                 | 16                | 24                | 62                | 48                | 0                 | 944                |
| ilot 4          | 0                 | 0                 | 11                | 3                 | 327               | 101               | 518                |
| ilot 5          | 8                 | 6                 | 10                | 17                | 181               | 50                | 587                |
| ilot 6          | 28                | 20                | 0                 | 45                | 0                 | 0                 | 904                |
| ilot 7          | 39                | 22                | 0                 | 35                | 0                 | 0                 | 944                |
| ilot 8          | 7                 | 0                 | 8                 | 20                | 294               | 72                | 630                |
| ilot 9          | 4                 | 3                 | 6                 | 10                | 272               | 98                | 566                |
| ilot 10         | 26                | 19                | 0                 | 51                | 0                 | 0                 | 920                |
| ilot 11         | 17                | 17                | 3                 | 40                | 0                 | 0                 | 746                |
| ilot 12         | 6                 | 3                 | 5                 | 12                | 357               | 42                | 621                |
| ilot 13         | 2                 | 0                 | 4                 | 3                 | 288               | 71                | 423                |
| ilot 14         | 5                 | 14                | 4                 | 32                | 160               | 24                | 728                |
| ilot 15         | 14                | 8                 | 4                 | 40                | 93                | 10                | 687                |
| ilot 16         | 0                 | 0                 | 0                 | 0                 | 351               | 81                | 432                |
| Total Bâtiments | 172               | 139               | 89                | 3176              | 2812              | 727               | 4 336              |
| Total Logements | 1376              | 2224              | 534               | 3176              | 2812              | 727               | 10 849             |

## Programme 20 000 Logements Sociaux - SITE OUEDO

Nombre total de Logements

Maître d'Ouvre:

**Koffi & Diabaté**  
architectes

Maître d'ouvrage:



SEPTEMBRE 2018